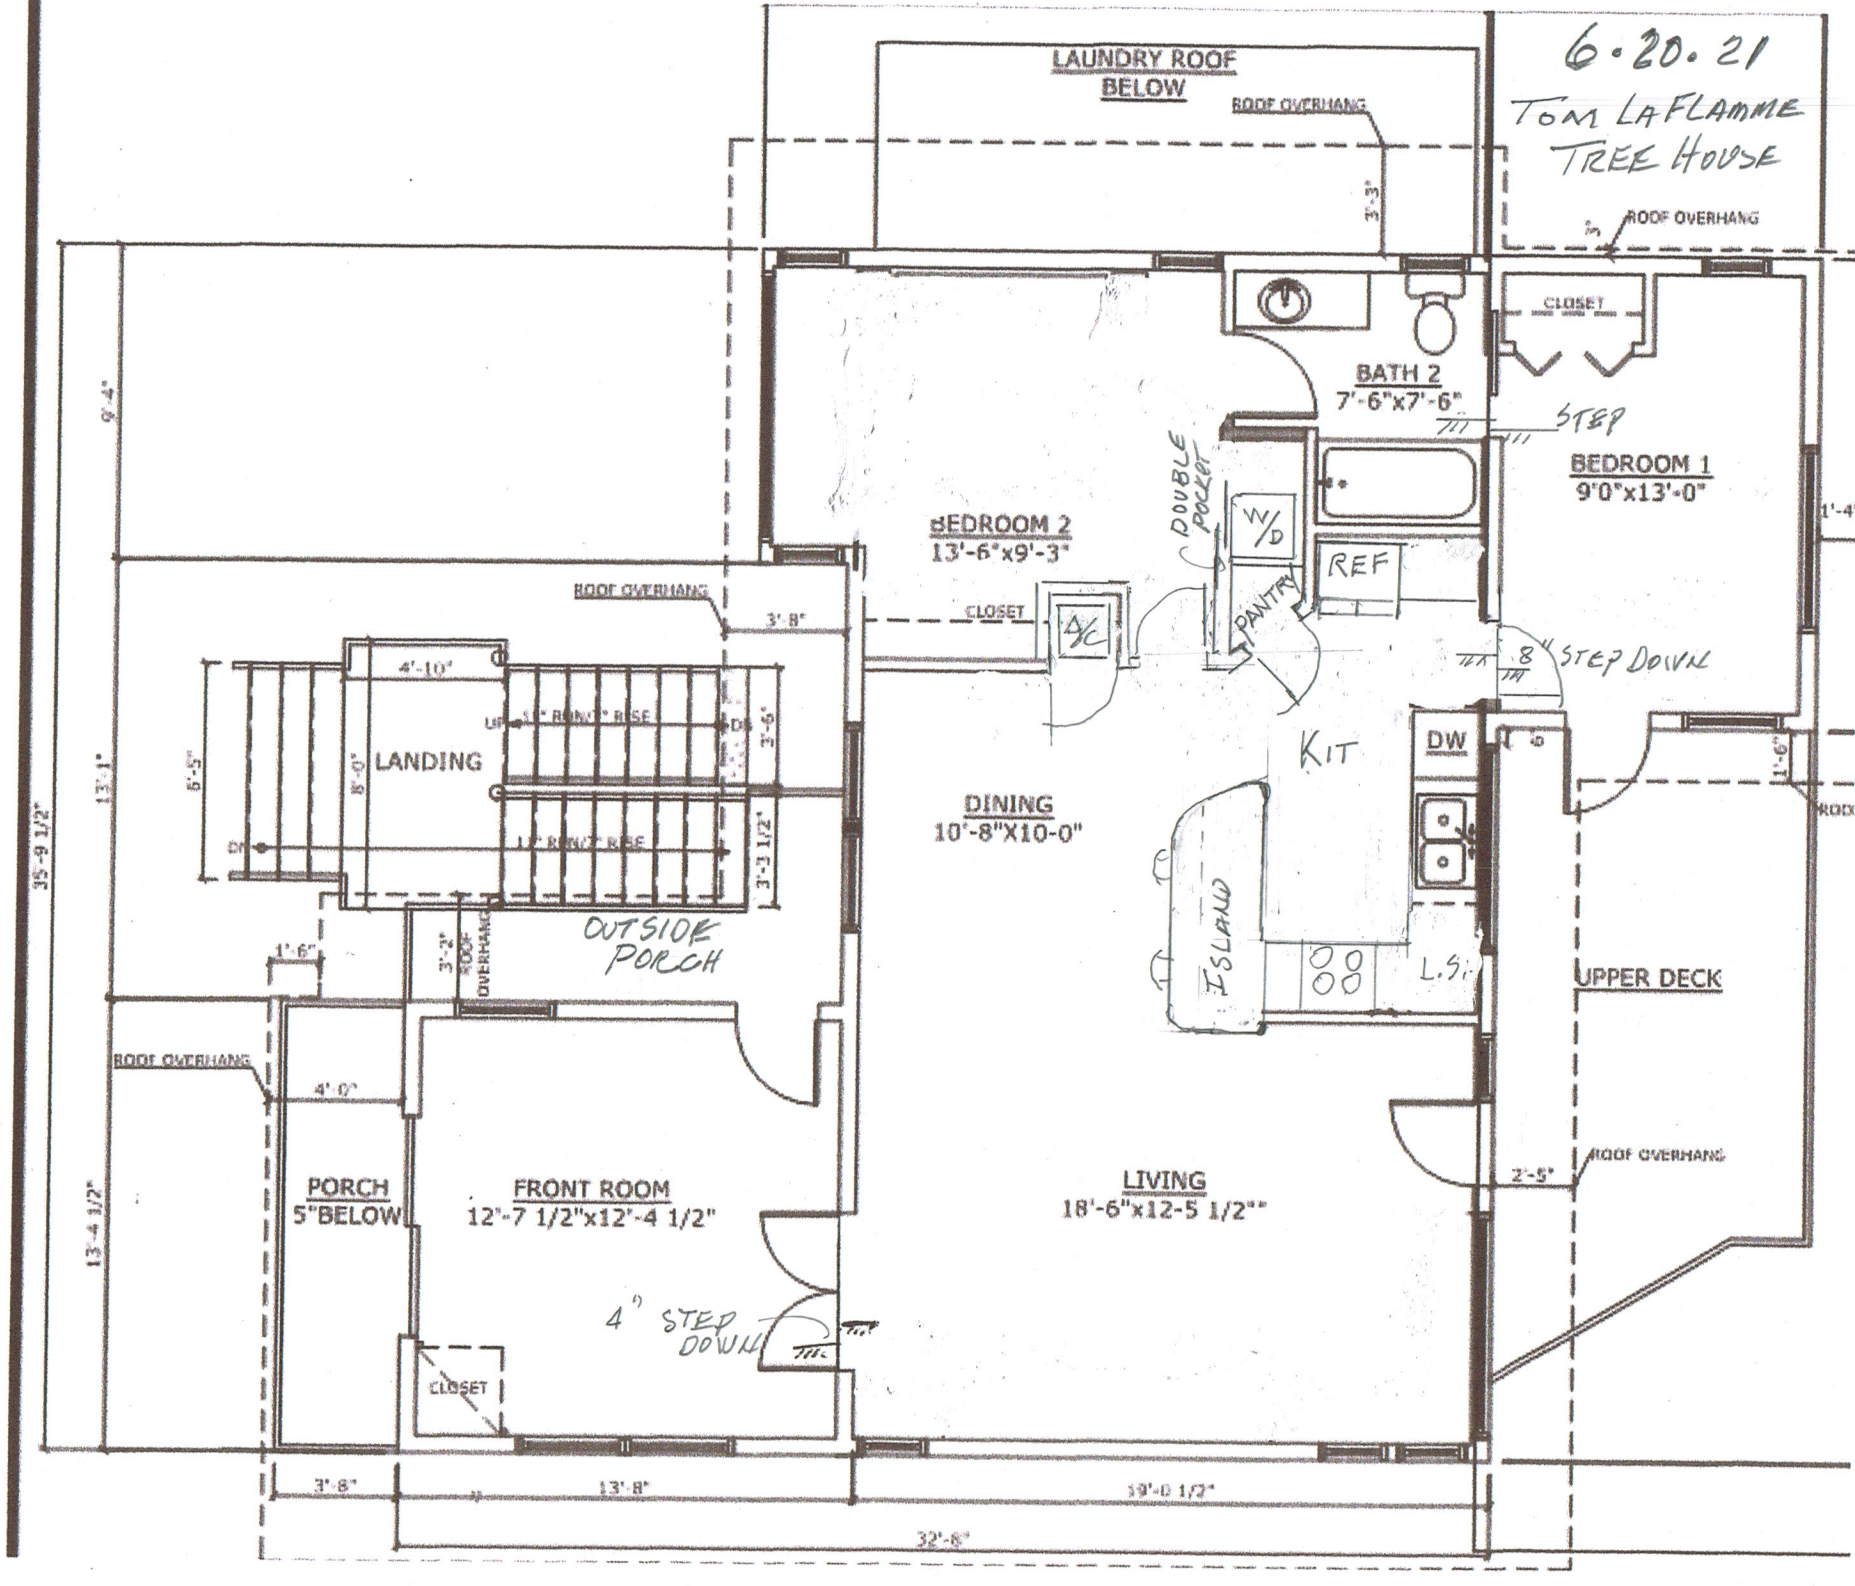
6.20.21
TOM LAFLAMME
TREE HOUSE
LAUNDRY ROOF
BELOW
ROOF OVERHANG
3'-3"
ROOF OVERHANG
CLOSET
BATH 2
7'-6"x7'-6"
STEP
BEDROOM 1
9'0"x13'-0"
BEDROOM 2
13'-6"x9'-3"
DOUBLE POCKET
W/D
REF
PANTRY
CLOSET
A/C
ROOF OVERHANG
3'-8"
8" STEP DOWN
4'-10"
LANDING
11" RUN/7" RISE
11" RUN/7" RISE
6'-5"
8'-0"
3'-6"
3'-3 1/2"
KIT
DW
DINING
10'-8"X10-0"
ISLAND
L.S.
OUTSIDE PORCH
1'-6"
3'-2"
ROOF OVERHANG
UPPER DECK
ROOF OVERHANG
4'-0"
PORCH
5"BELOW
FRONT ROOM
12'-7 1/2"x12'-4 1/2"
LIVING
18'-6"x12-5 1/2""
2'-5"
ROOF OVERHANG
4" STEP DOWN
CLOSET
35'-9 1/2"
13'-1"
9'-4"
13'-4 1/2"
3'-8"
13'-8"
19'-0 1/2"
32'-8"